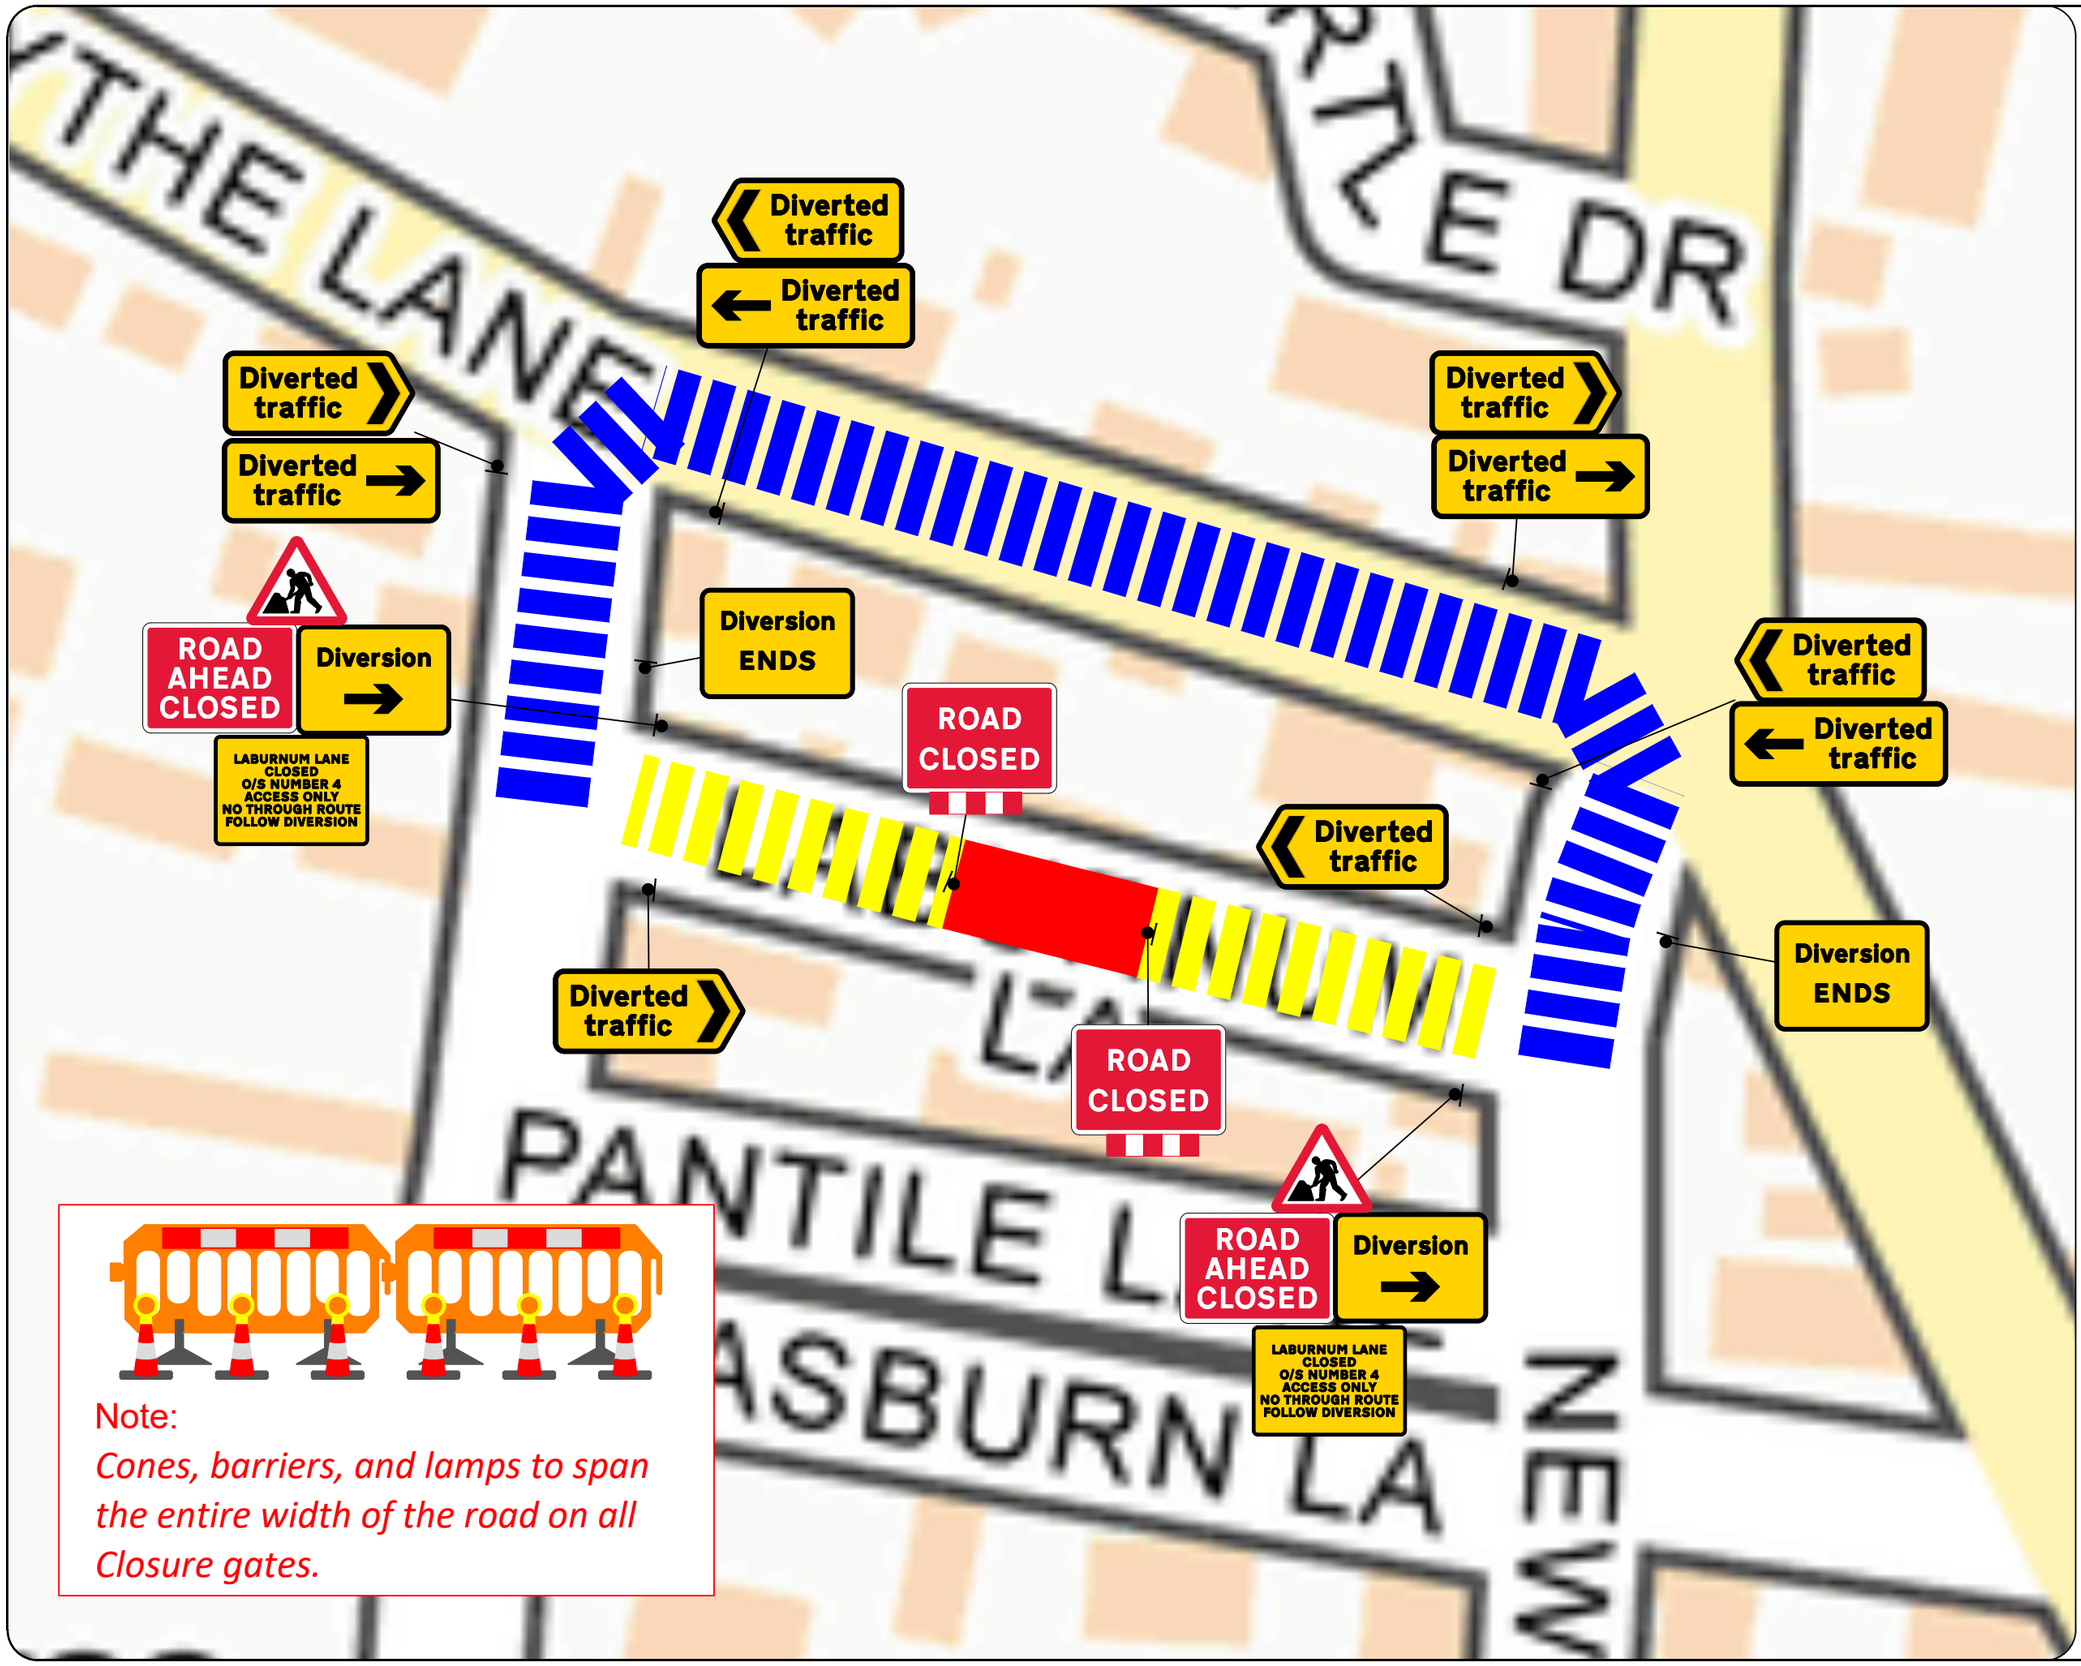

Note:

Cones, barriers, and lamps to span the entire width of the road on all Closure gates.

Notes:

A - Do not scale from this drawing
B - All temporary traffic management shall be in accordance with Chapter 8 of the Traffic Signs Manual 2009
C - All temporary traffic management shall be in accordance with the Traffic Signs Regulations and General Directions 2014
D - All temporary traffic management shall conform to the Safety at Street Works and Road Works Code of Practice 2013
E - All temporary traffic management sign locations are indicative and are subject to onsite approval from engineer

KEY

- Sign
- Traffic Cone
- Road Closure
- Access Only
- Diversion Route

N

Diversion Route:

Low Road, Burwell > Hythe Lane, Burwell & Newnham Lane, Burwell

& Vice Versa

LABURNUM LANE CLOSED O/S NUMBER 4 ACCESS ONLY NO THROUGH ROUTE FOLLOW DIVERSION

X2

REV:	DESCRIPTION:	BY:	DATE:
-	Initial Issue	LR	29/08/25

STATUS: FOR APPROVAL

tbf Traffic

The Lion Barn
Maitland Road
Needham Market
Suffolk
01449 490865

CLIENT: love every drop anglianwater

SITE: Laburnum Lane, Burwell, CB25 0EB

TITLE: Road Closure and Diversion

SCALE AT A3:	DATE:	DRAWN:	CHECKED:
AS SHOWN	29/08/25	LR	CE
TRAFFIC SENSITIVE:	DRAWING NO:		REVISION:
n/a	#248333		-